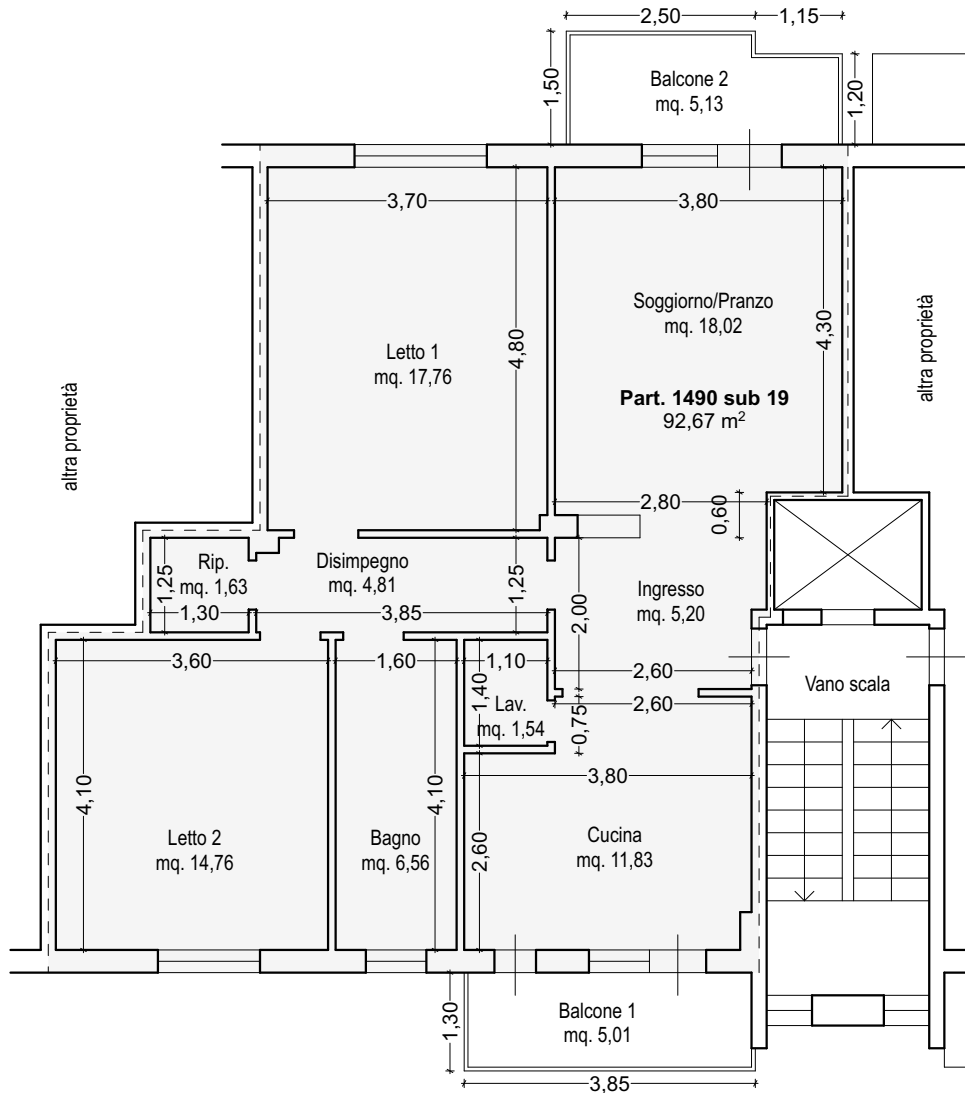


LOTTO N° 1
PIANTA PIANO SECONDO **Scala 1:100**
foglio 16, particella 1490 sub 19

**SUPERFICIE UTILE ABITAZIONE****Residenziale**

2,60 x 2,00 = mq.	5,20
3,80 x 2,60 = mq.	9,88
2,60 x 0,75 = mq.	1,95
1,40 x 1,10 = mq.	1,54
4,30 x 3,80 = mq.	16,34
2,80 x 0,60 = mq.	1,68
3,85 x 1,25 = mq.	4,81
1,30 x 1,25 = mq.	1,63
4,80 x 3,70 = mq.	17,76
4,10 x 3,60 = mq.	14,76
4,10 x 1,60 = mq.	6,56
Sommano	mq. 82,11

Non Residenziale

3,85 x 1,30 = mq.	5,01
2,50 x 1,50 = mq.	3,75
1,20 x 1,15 = mq.	1,38
Sommano	mq. 10,14

SUPERFICIE LORDA ABITAZIONE

Abitazione = mq. **92,67**

SUPERFICIE LORDA COMMERCIALE

RESIDENZIALE	= mq. 92,67
BALCONI 40%	= mq. 4,06
Sommano	mq. 96,73

